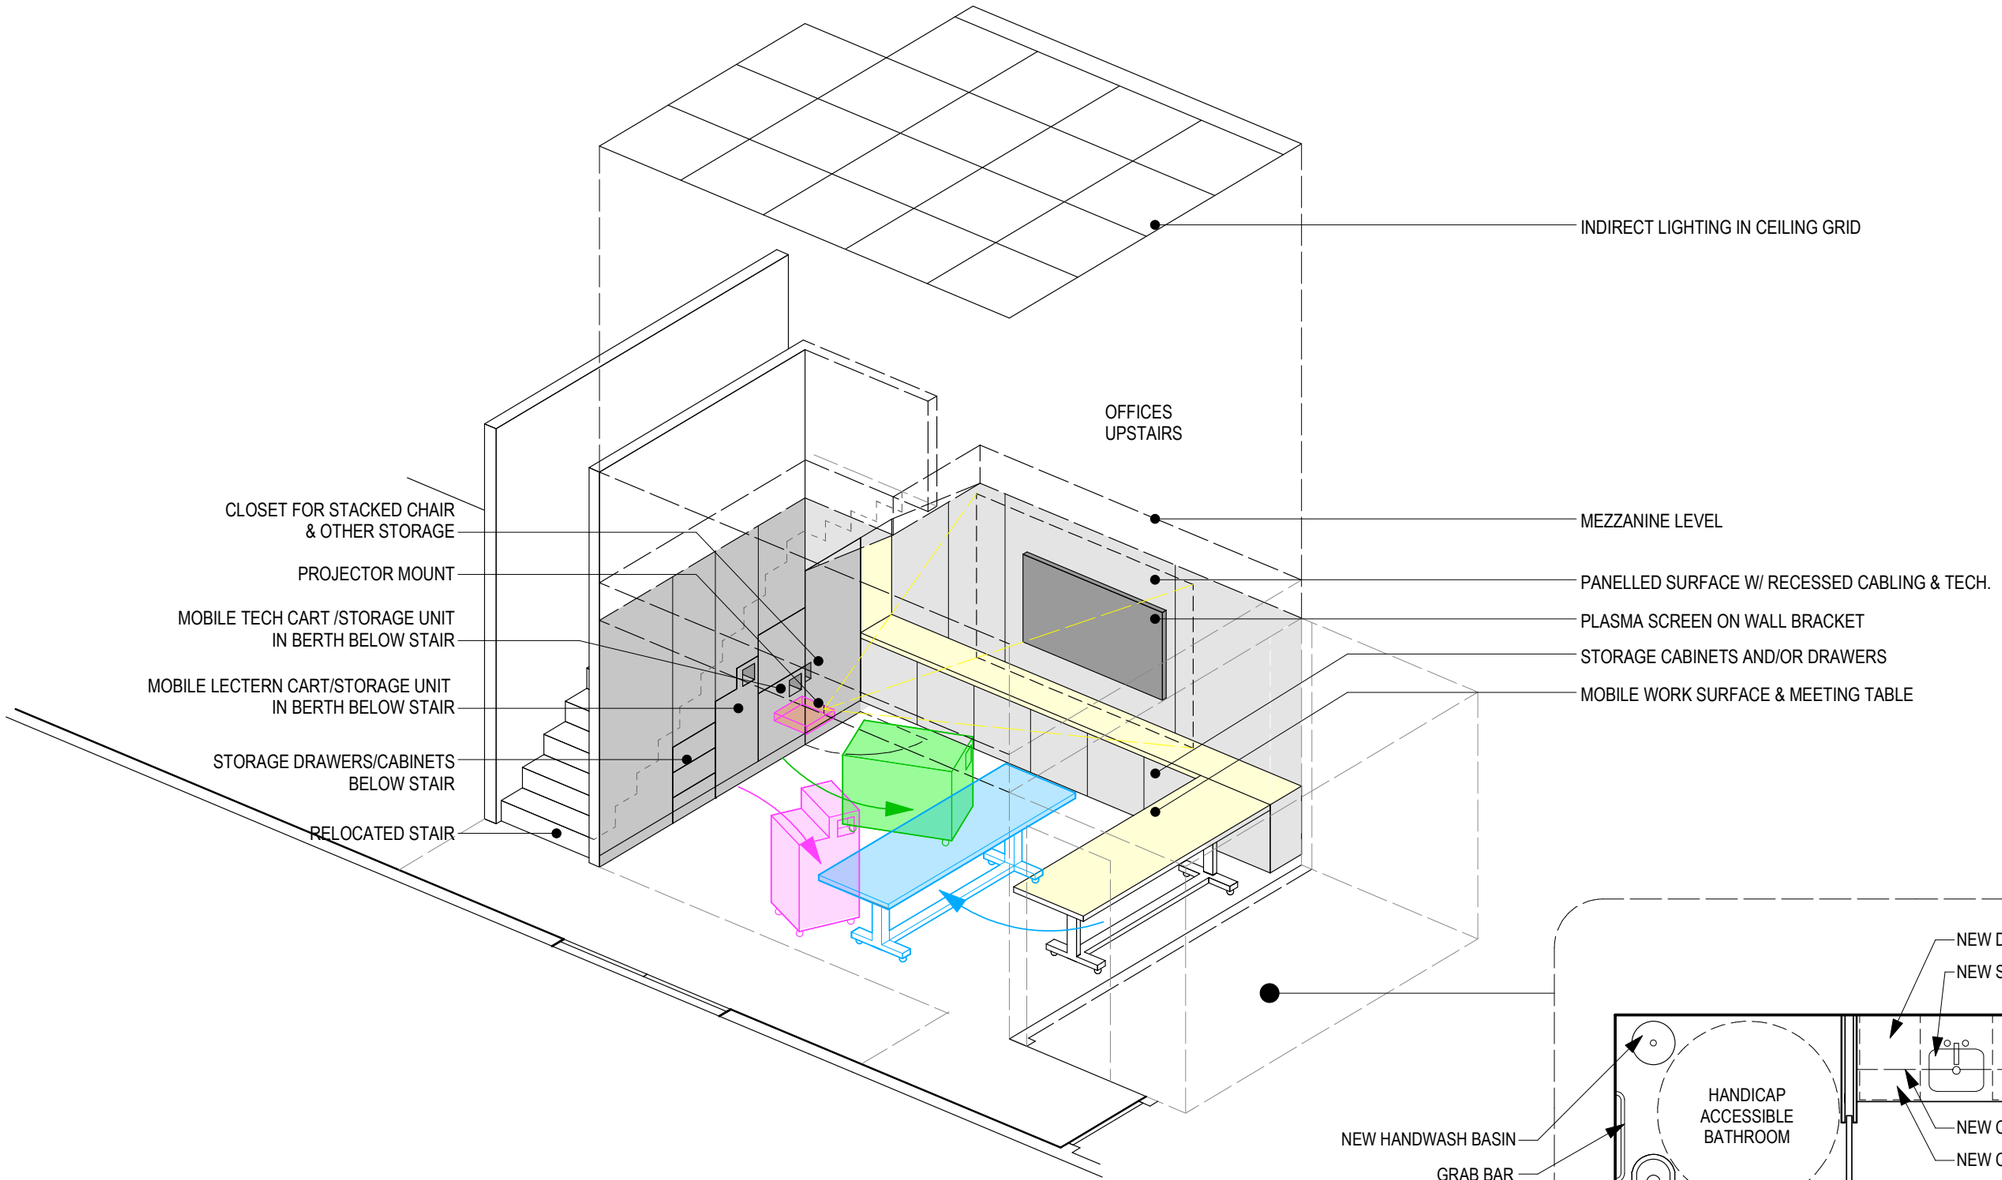

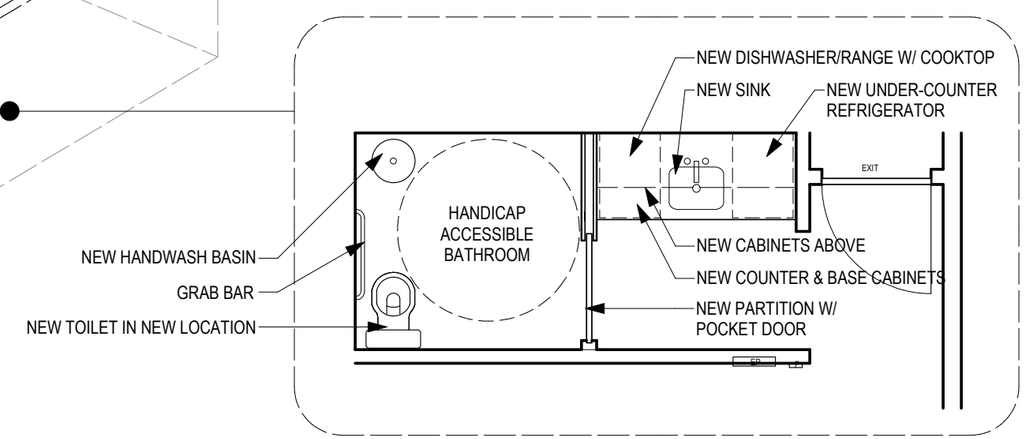

BATHROOM PLAN

GRUNT GALLERY MEDIA LAB

PRELIMINARY DESIGN
25 MAR 2010

bnode
www.bnode.com

SK03